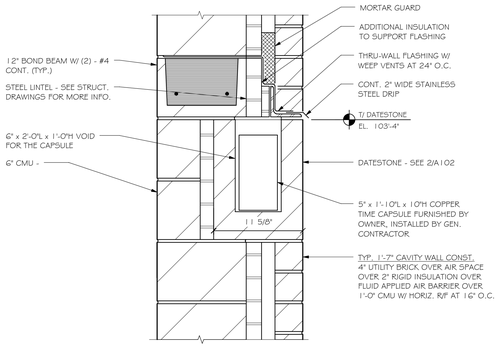

1 / A102

1 1/2" = 1'-0"

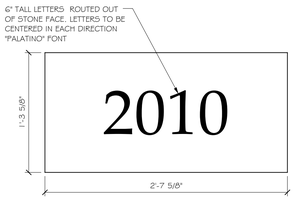

DATESTONE

2 / A102

1 1/2" = 1'-0"

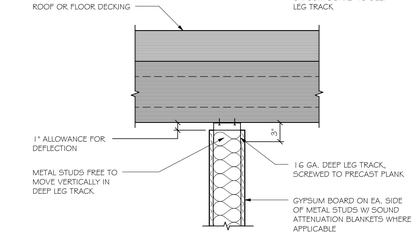

TOP OF INTERIOR STUD PARTITION TERMINATION

3 / A102

1 1/2" = 1'-0"

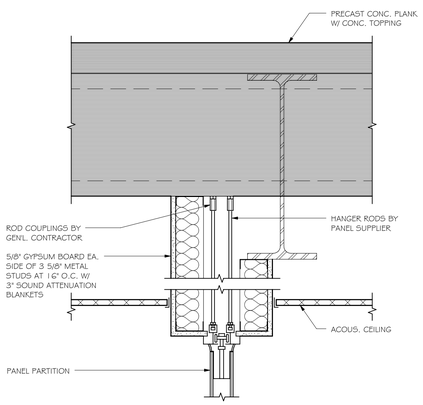

4 / A102

1 1/2" = 1'-0"

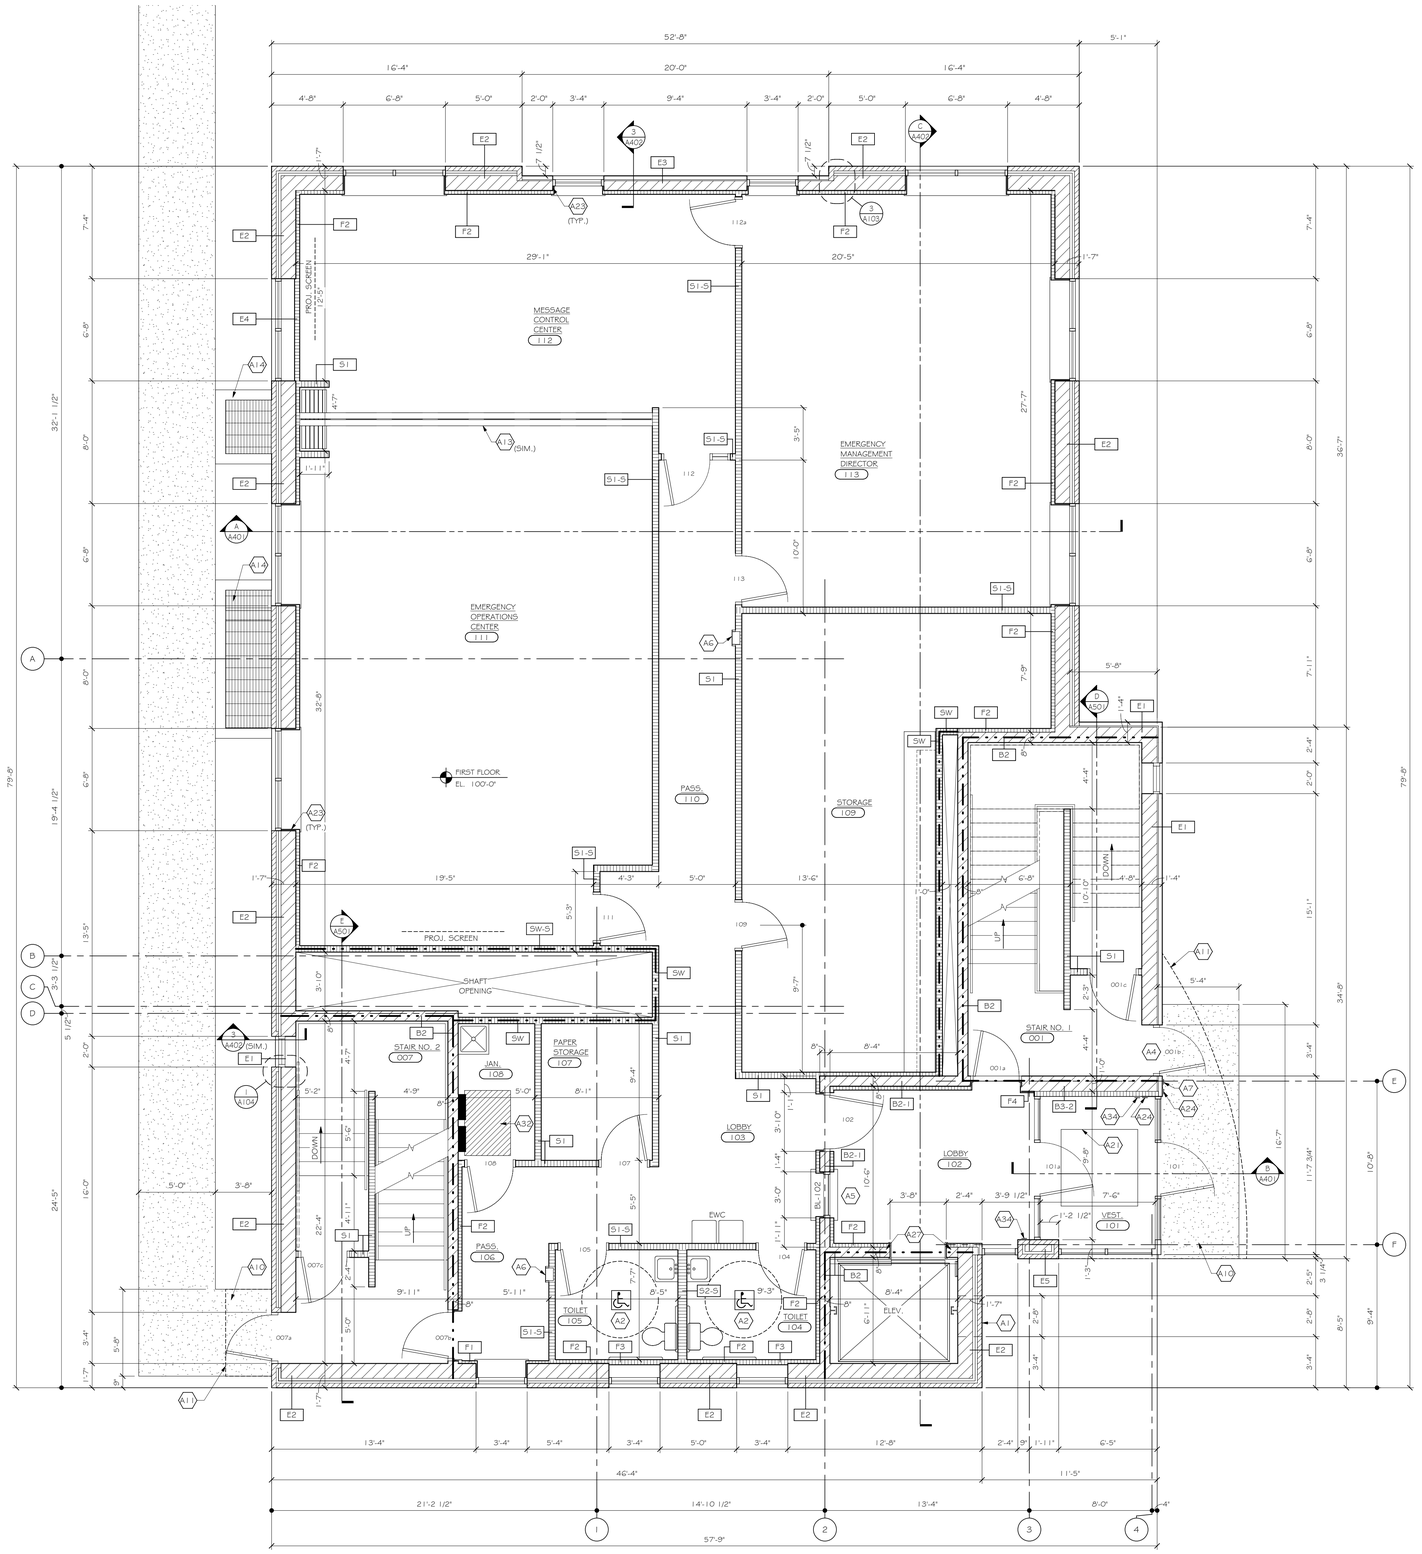

FIRST FLOOR PLAN

SCALE: 1/4" = 1'-0"

N

GENERAL NOTES:

1. SEE SHEET A701 FOR CASEWORK AND TOILET ROOM ELEVATIONS.
2. LOCATE INTERIOR MOVEMENT JOINTS IN CMU AND GYPSUM BOARD PER SPECIFICATIONS. SEE SHEET A301 FOR MOVEMENT JOINTS IN CMU.
3. SEE EXTERIOR ELEVATIONS FOR LOCATION OF MOVEMENT JOINTS (M.J.'s) IN EXTERIOR WALL CONSTRUCTION.
4. GENERAL CONTRACTOR SHALL PROVIDE WOOD BLOCKING IN WALL CONSTRUCTION TO ACCOMODATE ANY OWNER FURNISHED WALL HUNG ITEMS. COORDINATE EXACT LOCATIONS WITH OWNER. GEN. CONTRACTOR SHALL PROVIDE 250 LINEAL FEET OF 2 x 8 WOOD BLOCKING IN BID.
5. SEE SHEET AG02 FOR ROOM FINISHES.
6. FOR TOP OF NON-LOAD BEARING WALLS/ SLIP-JOINT - SEE 3/A102.
7. FE — INDICATES NEW WALL MOUNTED FIRE EXTINGUISHER - MOUNT AT 48" A.F.F.
8. PROVIDE GROMMETS IN RAISED PANEL ACCESS FLOORING AS PER EQUIPMENT LAYOUT.

PLAN NOTES:

A1	DATESTONE WITH TIME CAPSULE - SEE 1/A102.
A2	FOR INTERIOR ELEVATIONS OF THIS ROOM - SEE SHEET A701.
A4	THIS DOOR TO HAVE A 2" OFFSET FROM THE OUTSIDE FACE OF THE EXTERIOR WALL.
A5	3'-0"W x 4'-0"H PASS-THRU TRANSACTION COUNTER - SEE 7/AG01.
A6	SEMI-RECESSED FIRE EXTINGUISHER CABINET AND FIRE EXTINGUISHER PROVIDED BY GENERAL CONTRACTOR.
A7	PROVIDE KNOX BOX. COORDINATE EXACT LOCATION WITH OWNER AND AUTHORITY HAVING JURISDICTION.
A10	CONCRETE STOOP - SEE STRUCTURAL DRAWINGS FOR MORE INFORMATION.
A11	DASHED LINE INDICATES CANOPY ABOVE.
A13	PANEL PARTITION SUPPORTED BY STRUCTURE ABOVE - SEE 4/A102.
A14	CONCRETE AREAWELL WITH STEEL BAR GRATING.
A21	RECESSED ENTRANCE MAT.
A23	5/8" GYPSUM BOARD OVER 3/4" TREATED PLYWOOD OVER CMU AT EXTERIOR WINDOW JAMBS.
A24	PUSH PAD DOOR OPERATOR FOR DOOR 101.
A27	MASON IN ROUGH OPENING AFTER ELEVATOR DOOR FRAME IS SET.
A32	HATCH INDICATES REQUIRED CLEAR FLOOR SPACE.
A34	PUSH PAD DOOR OPERATOR FOR DOOR 101a.

PARTITION LEGEND

- GYPSUM BOARD ON METAL STUDS AT 16" O.C.
- FACE BRICK
- CMU WALL W/ HORIZ. R/F AT 16" O.C.
- POURED CONCRETE WALL
- SOFFIT CONSTRUCTION ABOVE - SEE REFLECTED CEILING PLANS FOR ADDITIONAL INFORMATION
- TWO-HOUR FIRE BARRIER

NOTE:
FOR BRACING TOP OF NON-LOAD BEARING WALLS, SEE 3/A102.

SOMERVILLE
ARCHITECTS | ENGINEERS | CONSTRUCTION SERVICES
SOMERVILLE, INC. - 2100 RIVERSIDE DRIVE - GREEN BAY, WISCONSIN - 54301-2390
(920) 437-8136 WWW.SOMERVILLEINC.COM FAX (920) 437-1131

COMMUNICATIONS AND TECHNOLOGY BUILDING FOR:

MANITOWOC COUNTY

MANITOWOC, WISCONSIN

SHEET DESCRIPTION:
FIRST FLOOR PLAN

ISSUED FOR
CONSTRUCTION DOCUMENTS

This copyrighted drawing may not be reproduced without the written permission of Somerville, Inc. Permission or copies of this drawing may be obtained by calling 920-437-8136 or emailing Printroom@somervilleinc.com.

VERIFY EXISTING DATA AT SITE

Copyright (c) 2009 Somerville, Inc.

DATE: 9/01/09

PROJECT NO. 5897

SHEET
A102

9/1/2009 8:41:05 AM